






terrace and view from VIP office

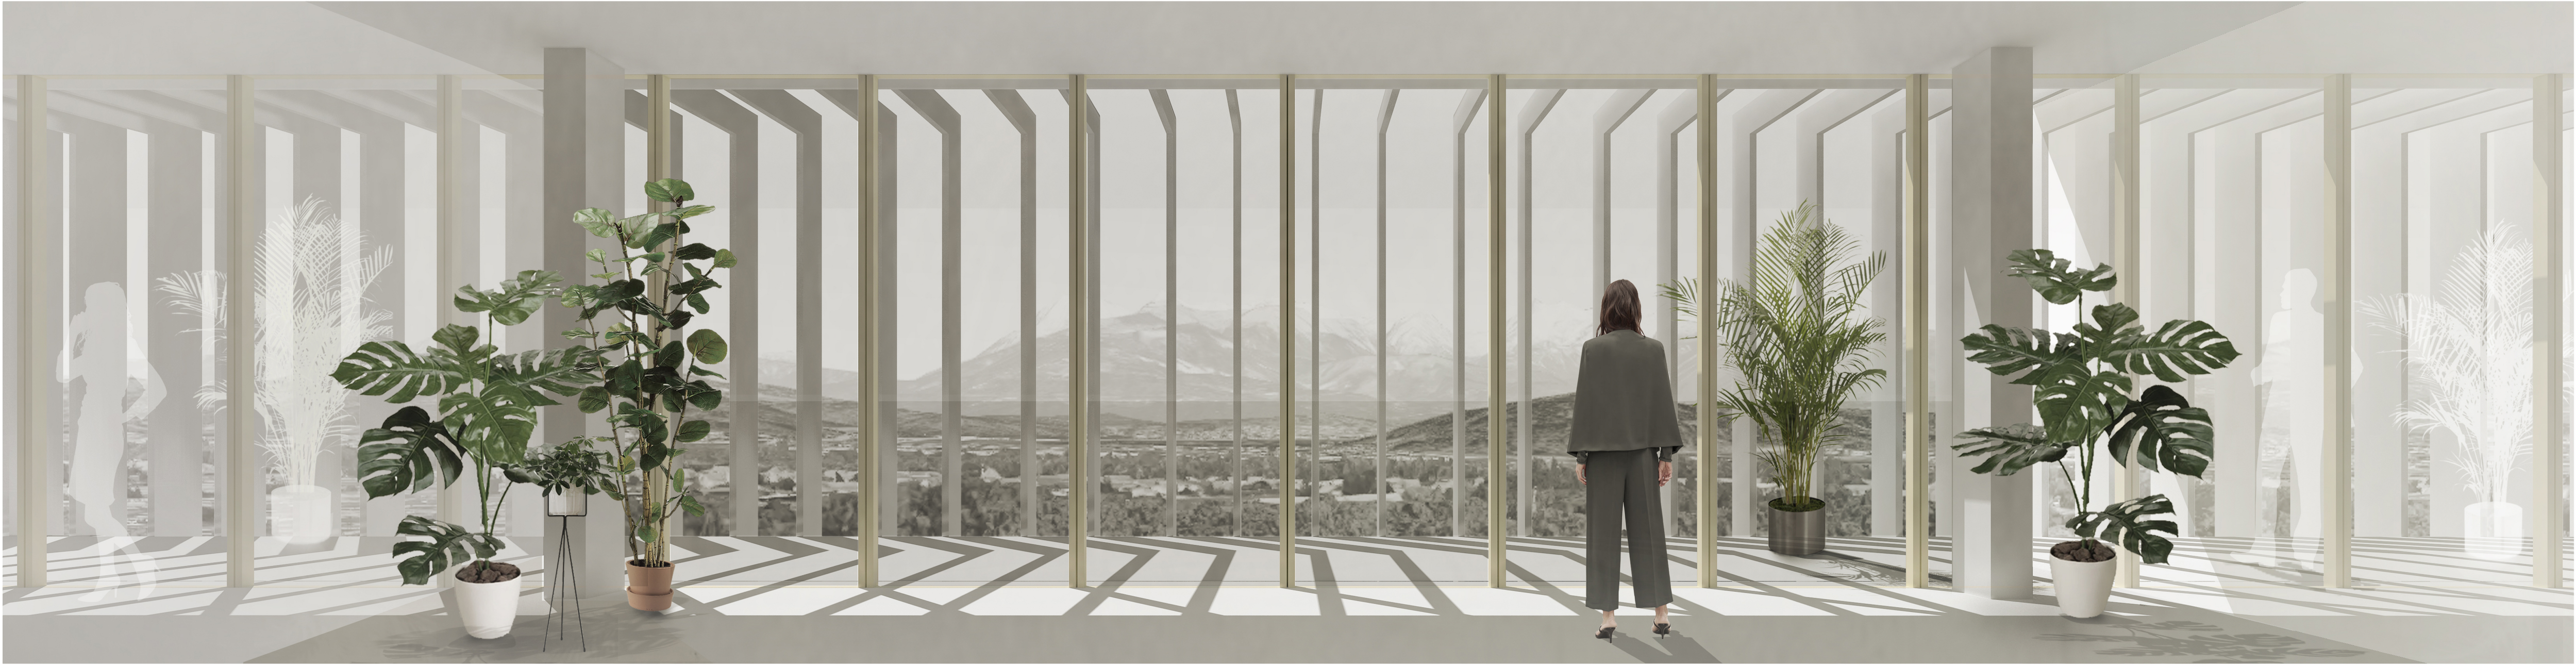



6, 7, 8 floors 1:250 7,8 floors without south north connection at the opening

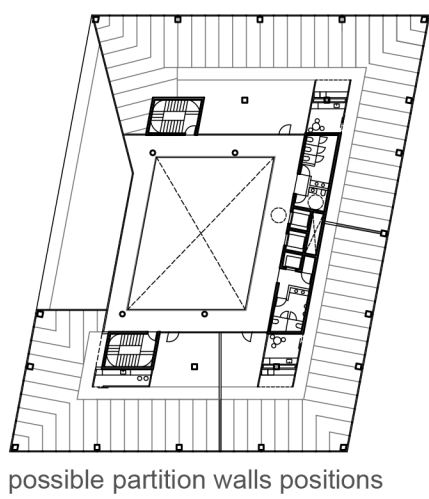


possible partition walls positions

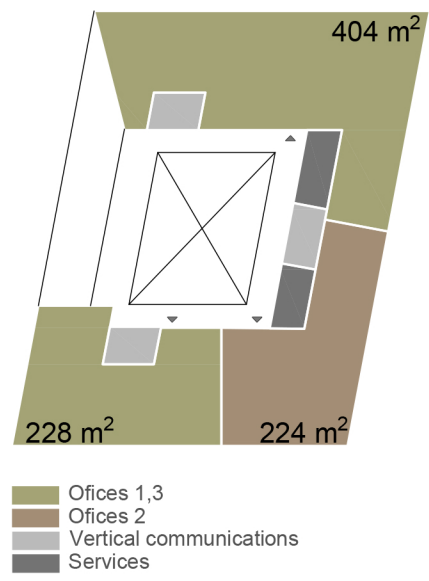



9 floor 1:250

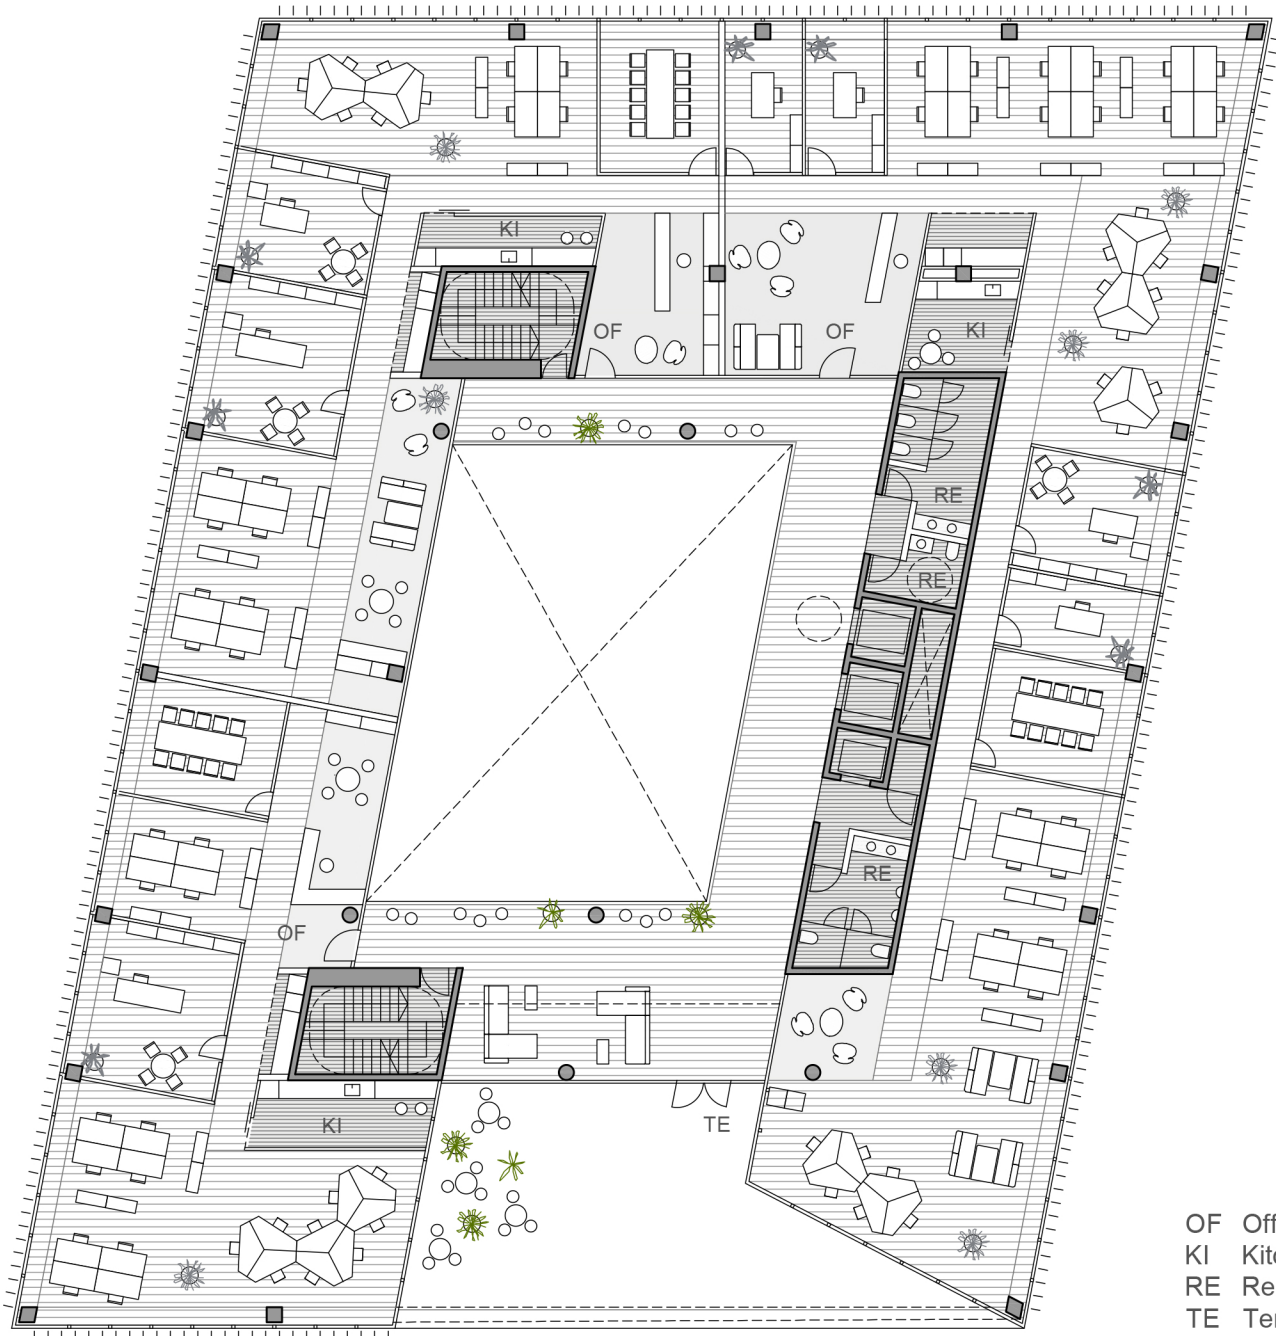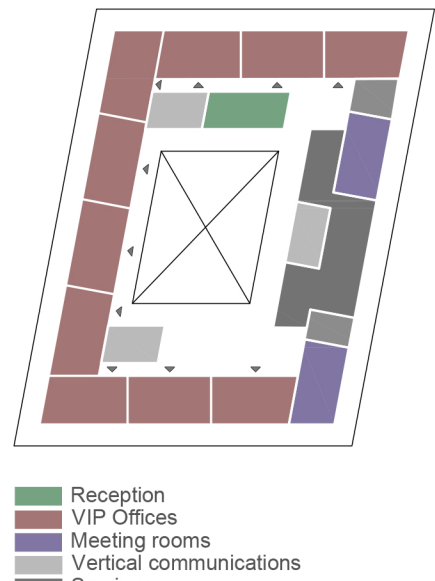


2,3,4 floors 1:250

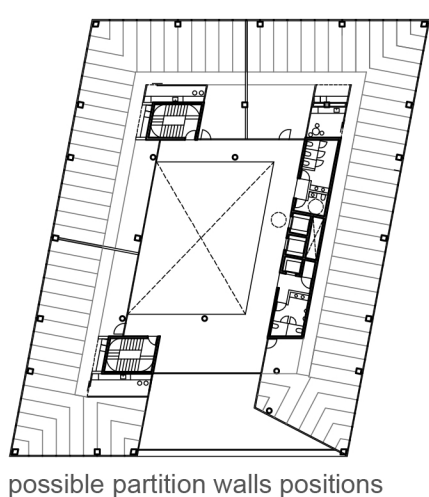



possible partition walls positions

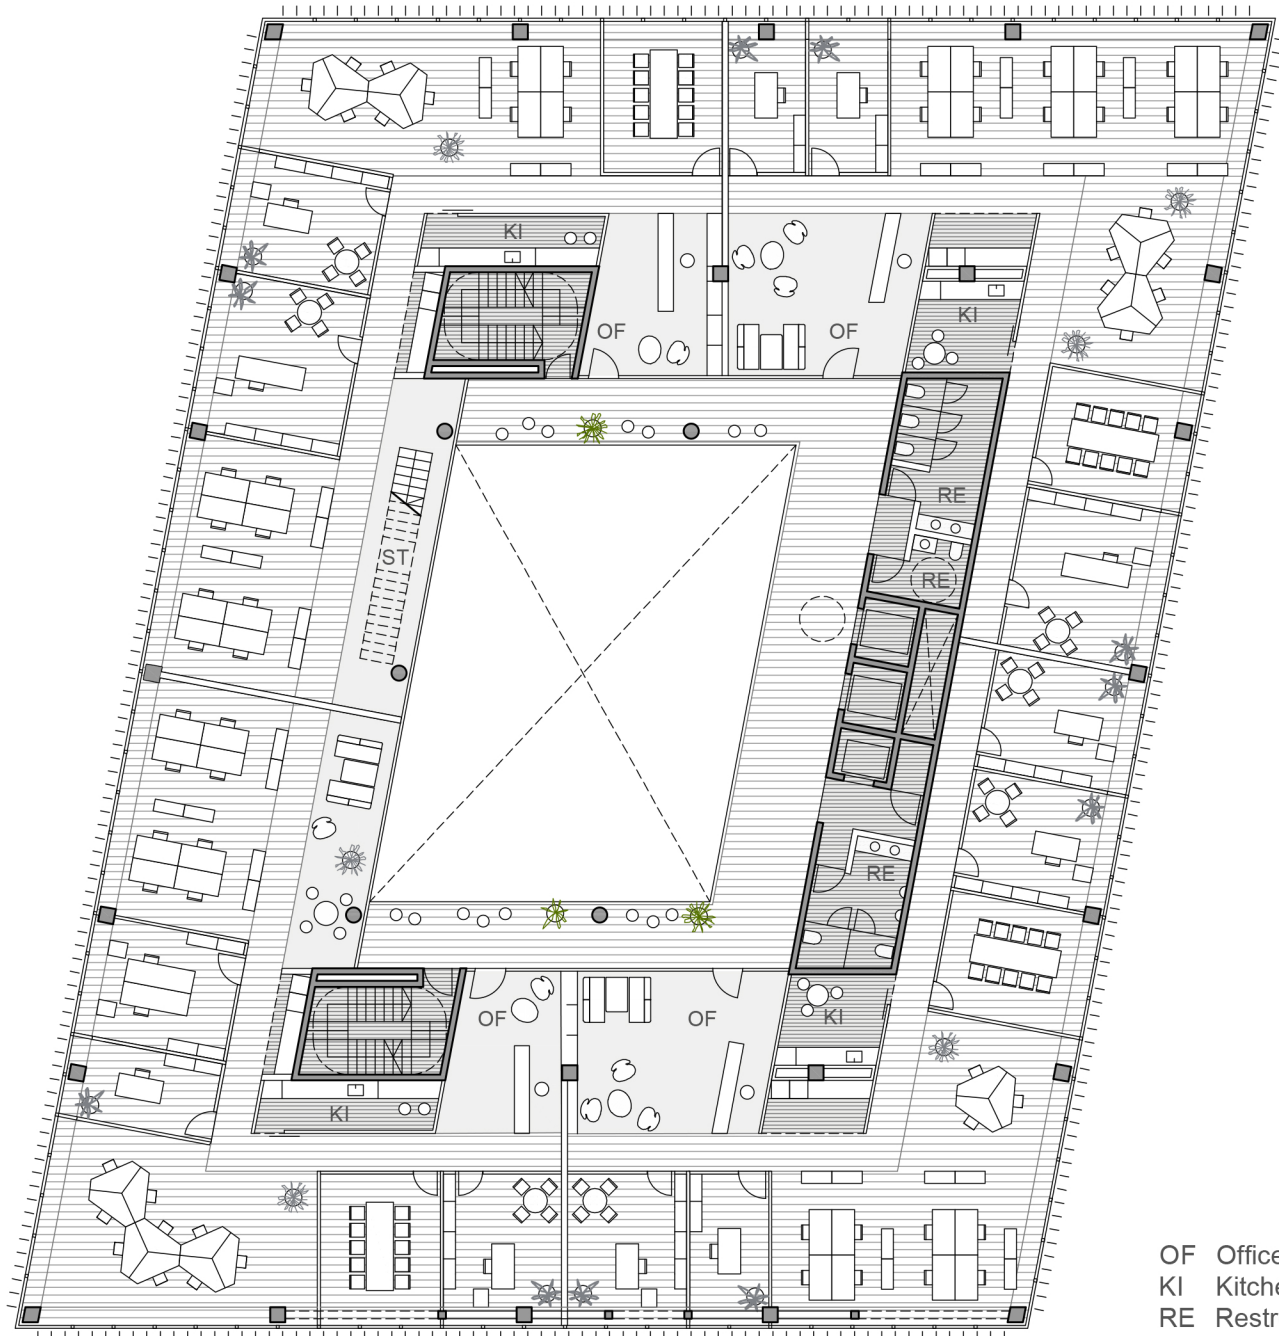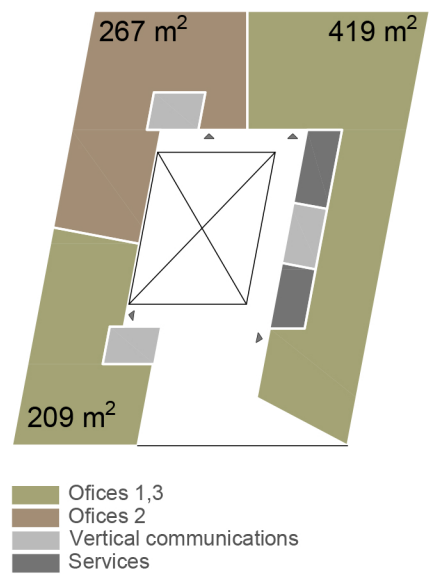


5 floor 1:250

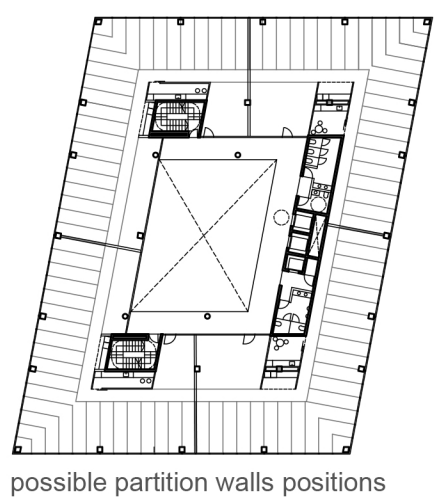


possible partition walls positions

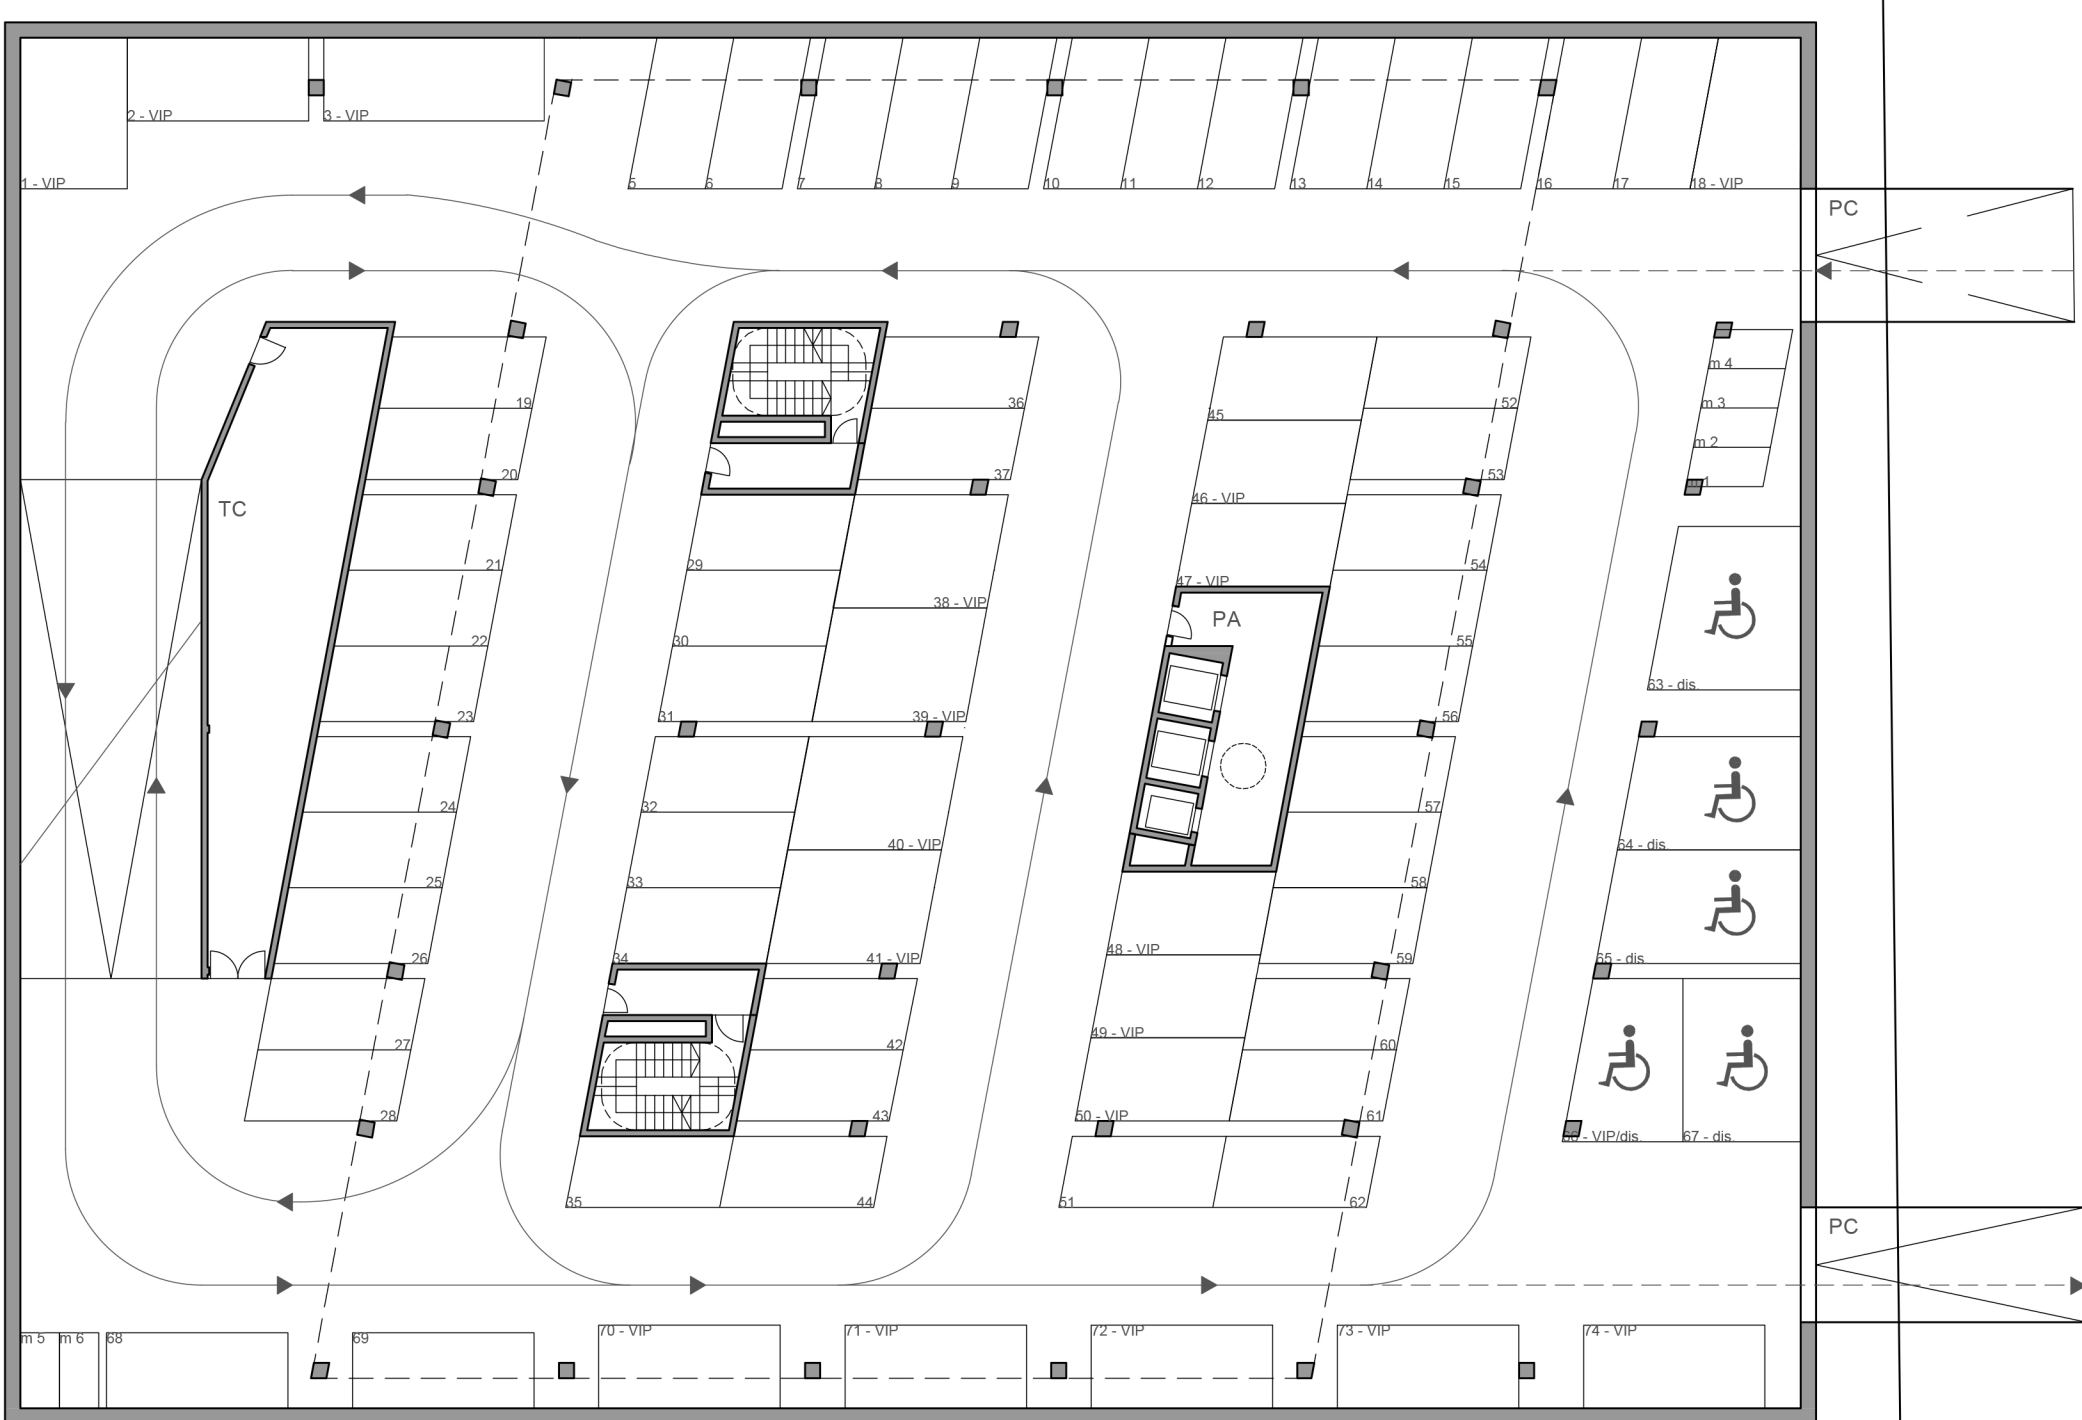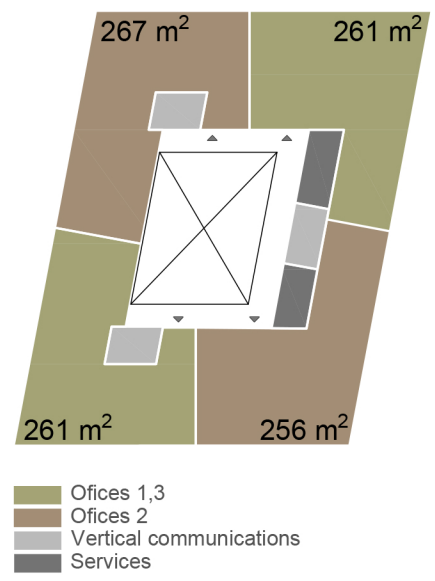

Basement -1 1:250

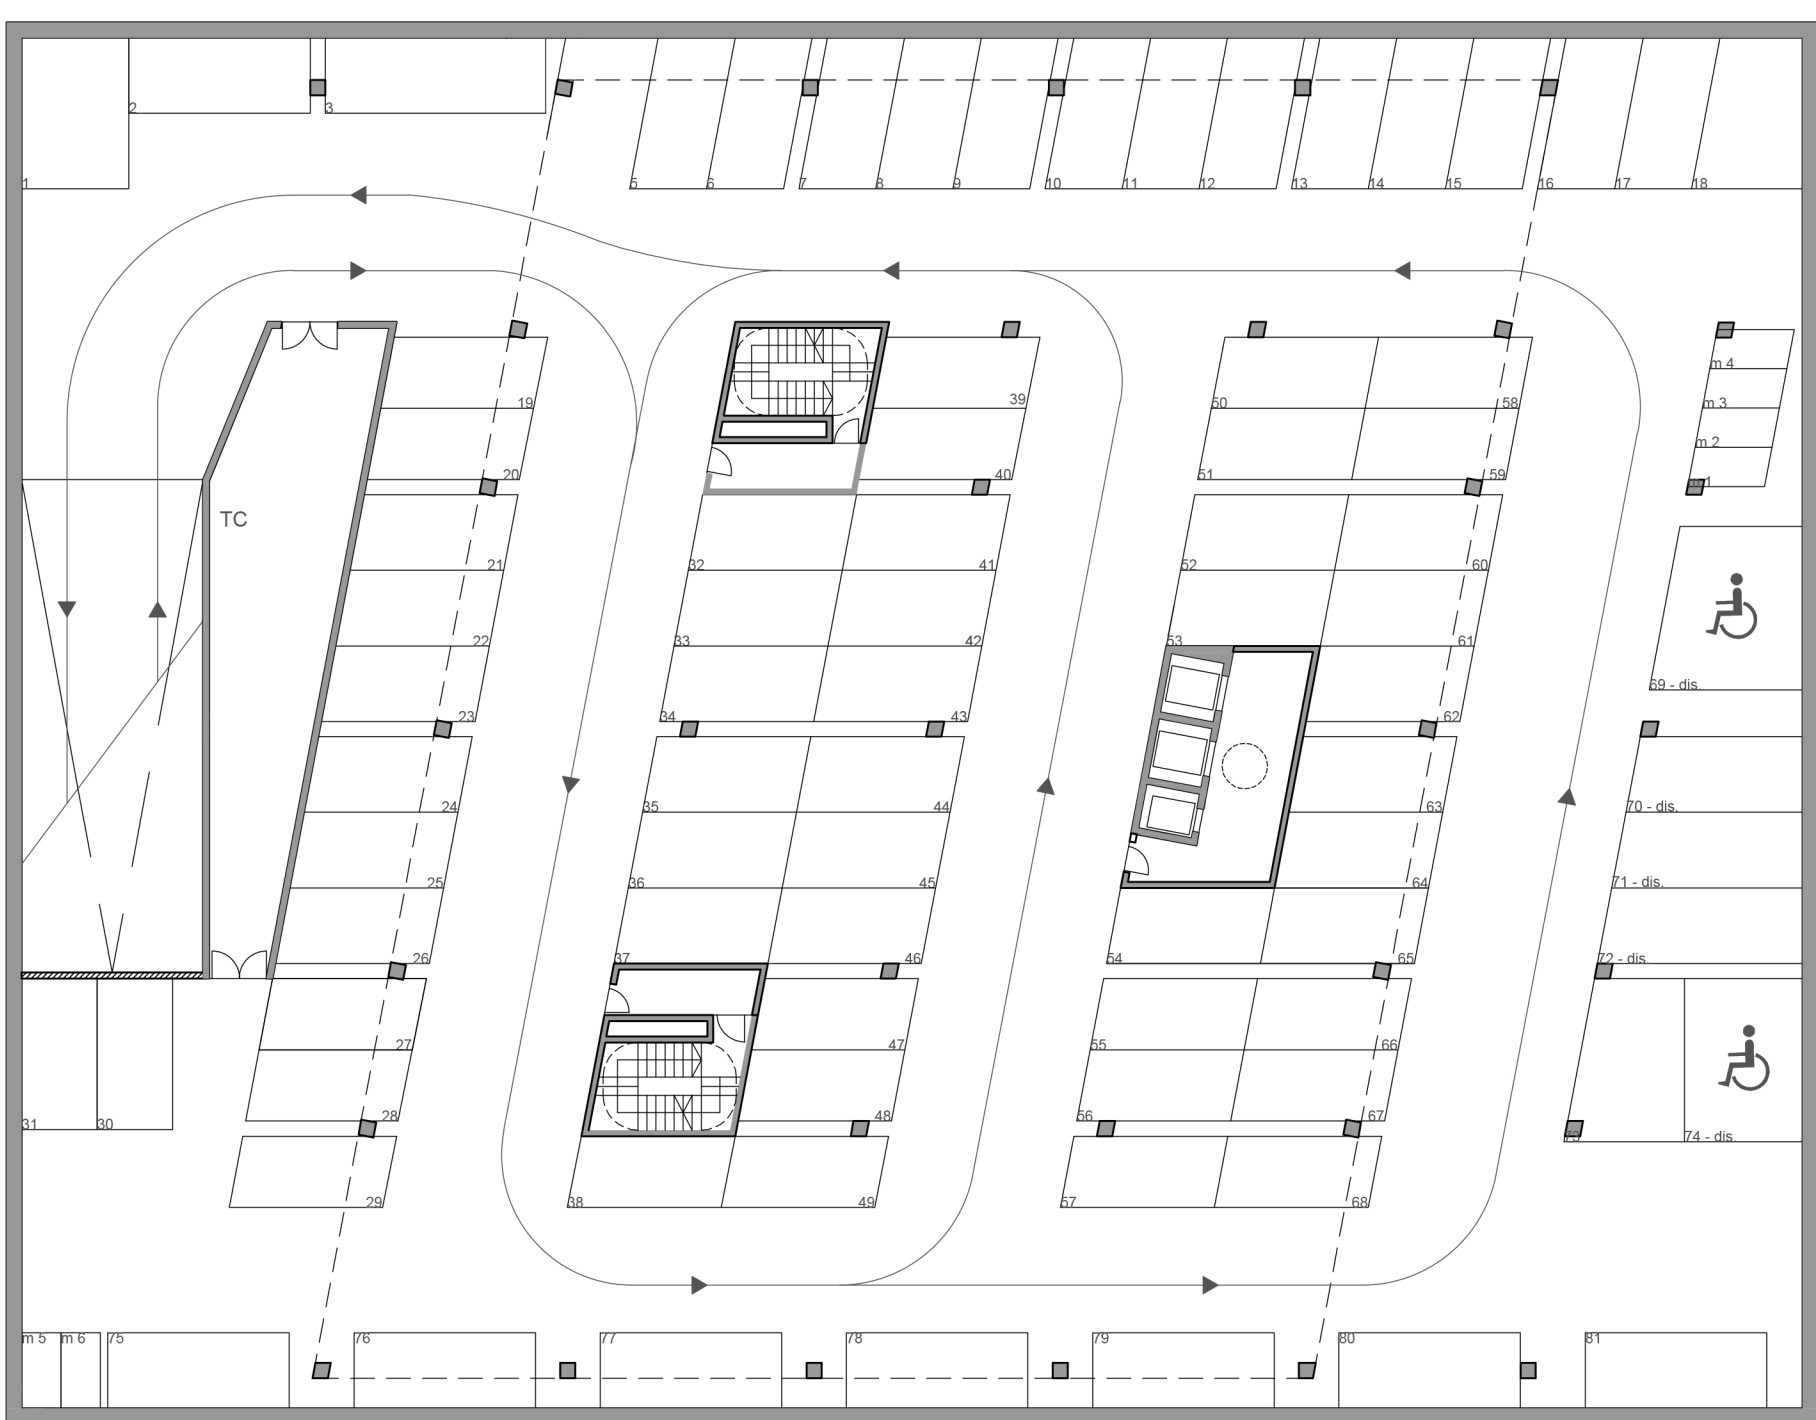

Basement -2 1:250

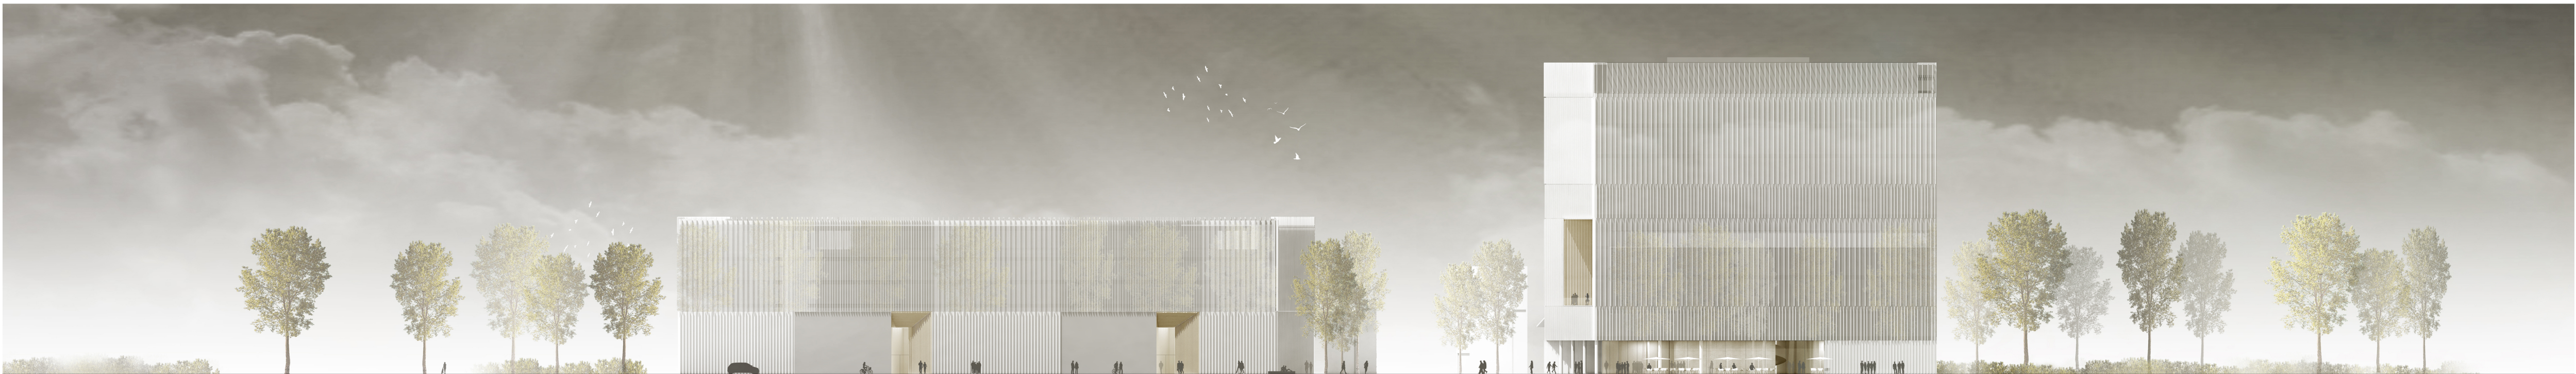

East elevation 1:500